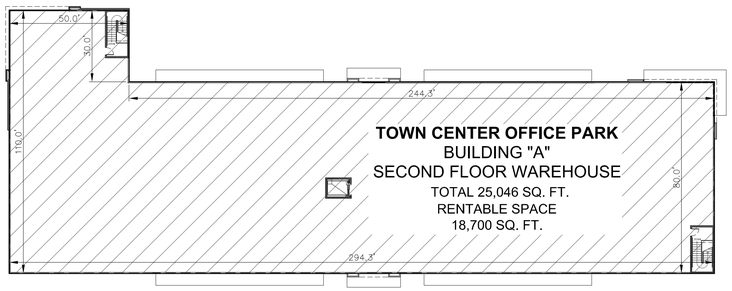

BUILDING "A" SECOND FLOOR PLAN

2 SCALE: 1'-0" = 30'-0"

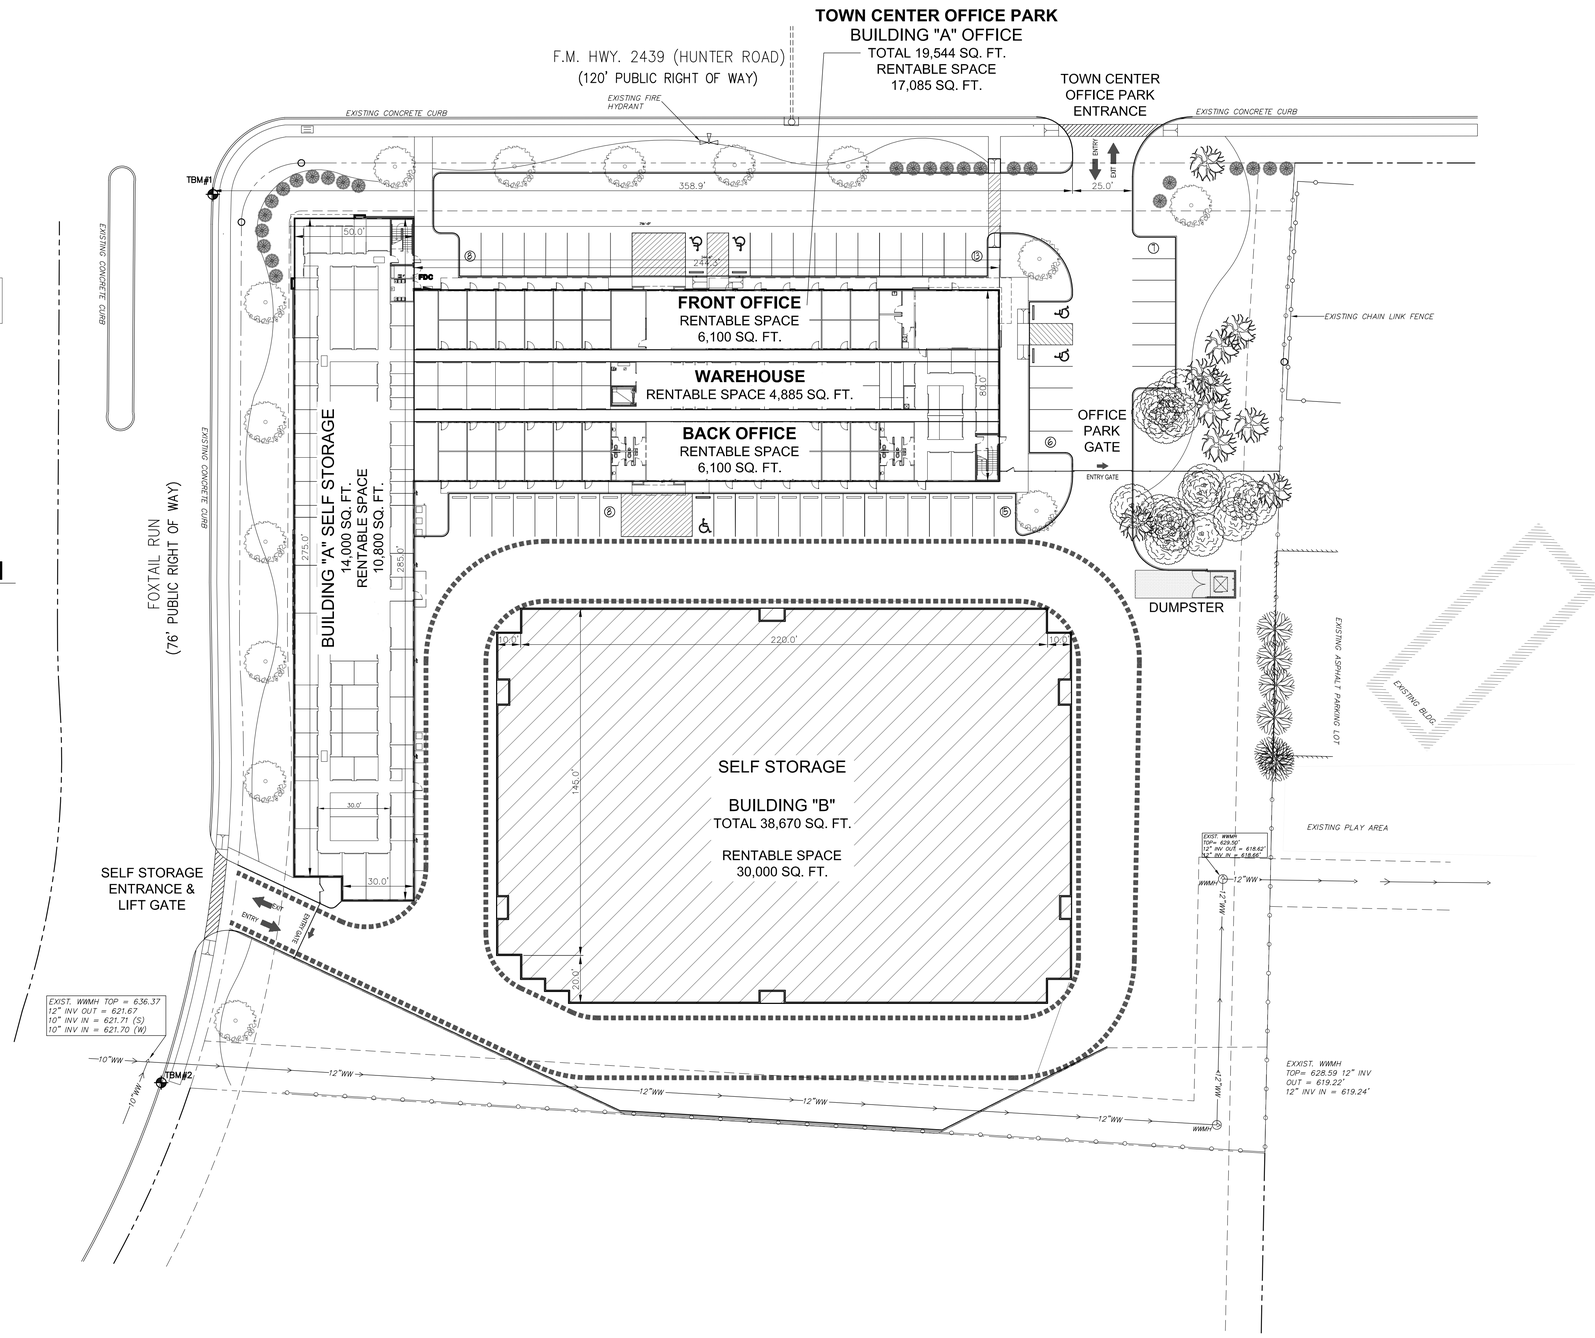

ARCHITECTURAL SITE PLAN

1 SCALE: 1'-0" = 30'-0"

TRUE NORTH

PRELIMINARY

PRELIMINARY

TOWN CENTER OFFICE PARK

FOXTAIL RUN & HUNTER RD (FM 2439)
SAN MARCOS, TEXAS 78666

WILSON & ASSOCIATES
1501 WEST BITTERS, SUITE 104
SAN ANTONIO, TEXAS 78216
TELEPHONE: (210) 493-1367
TBPE REGISTRATION NO. F-4317

JOB NO.

DATE: MARCH 17, 2017

DRAWN BY: L.D.

CHECKED BY: J.L.W.

REVISIONS:

SHEET NUMBER **AS-1**

OF SHEETS

Mar 17, 2017 - 1:43pm